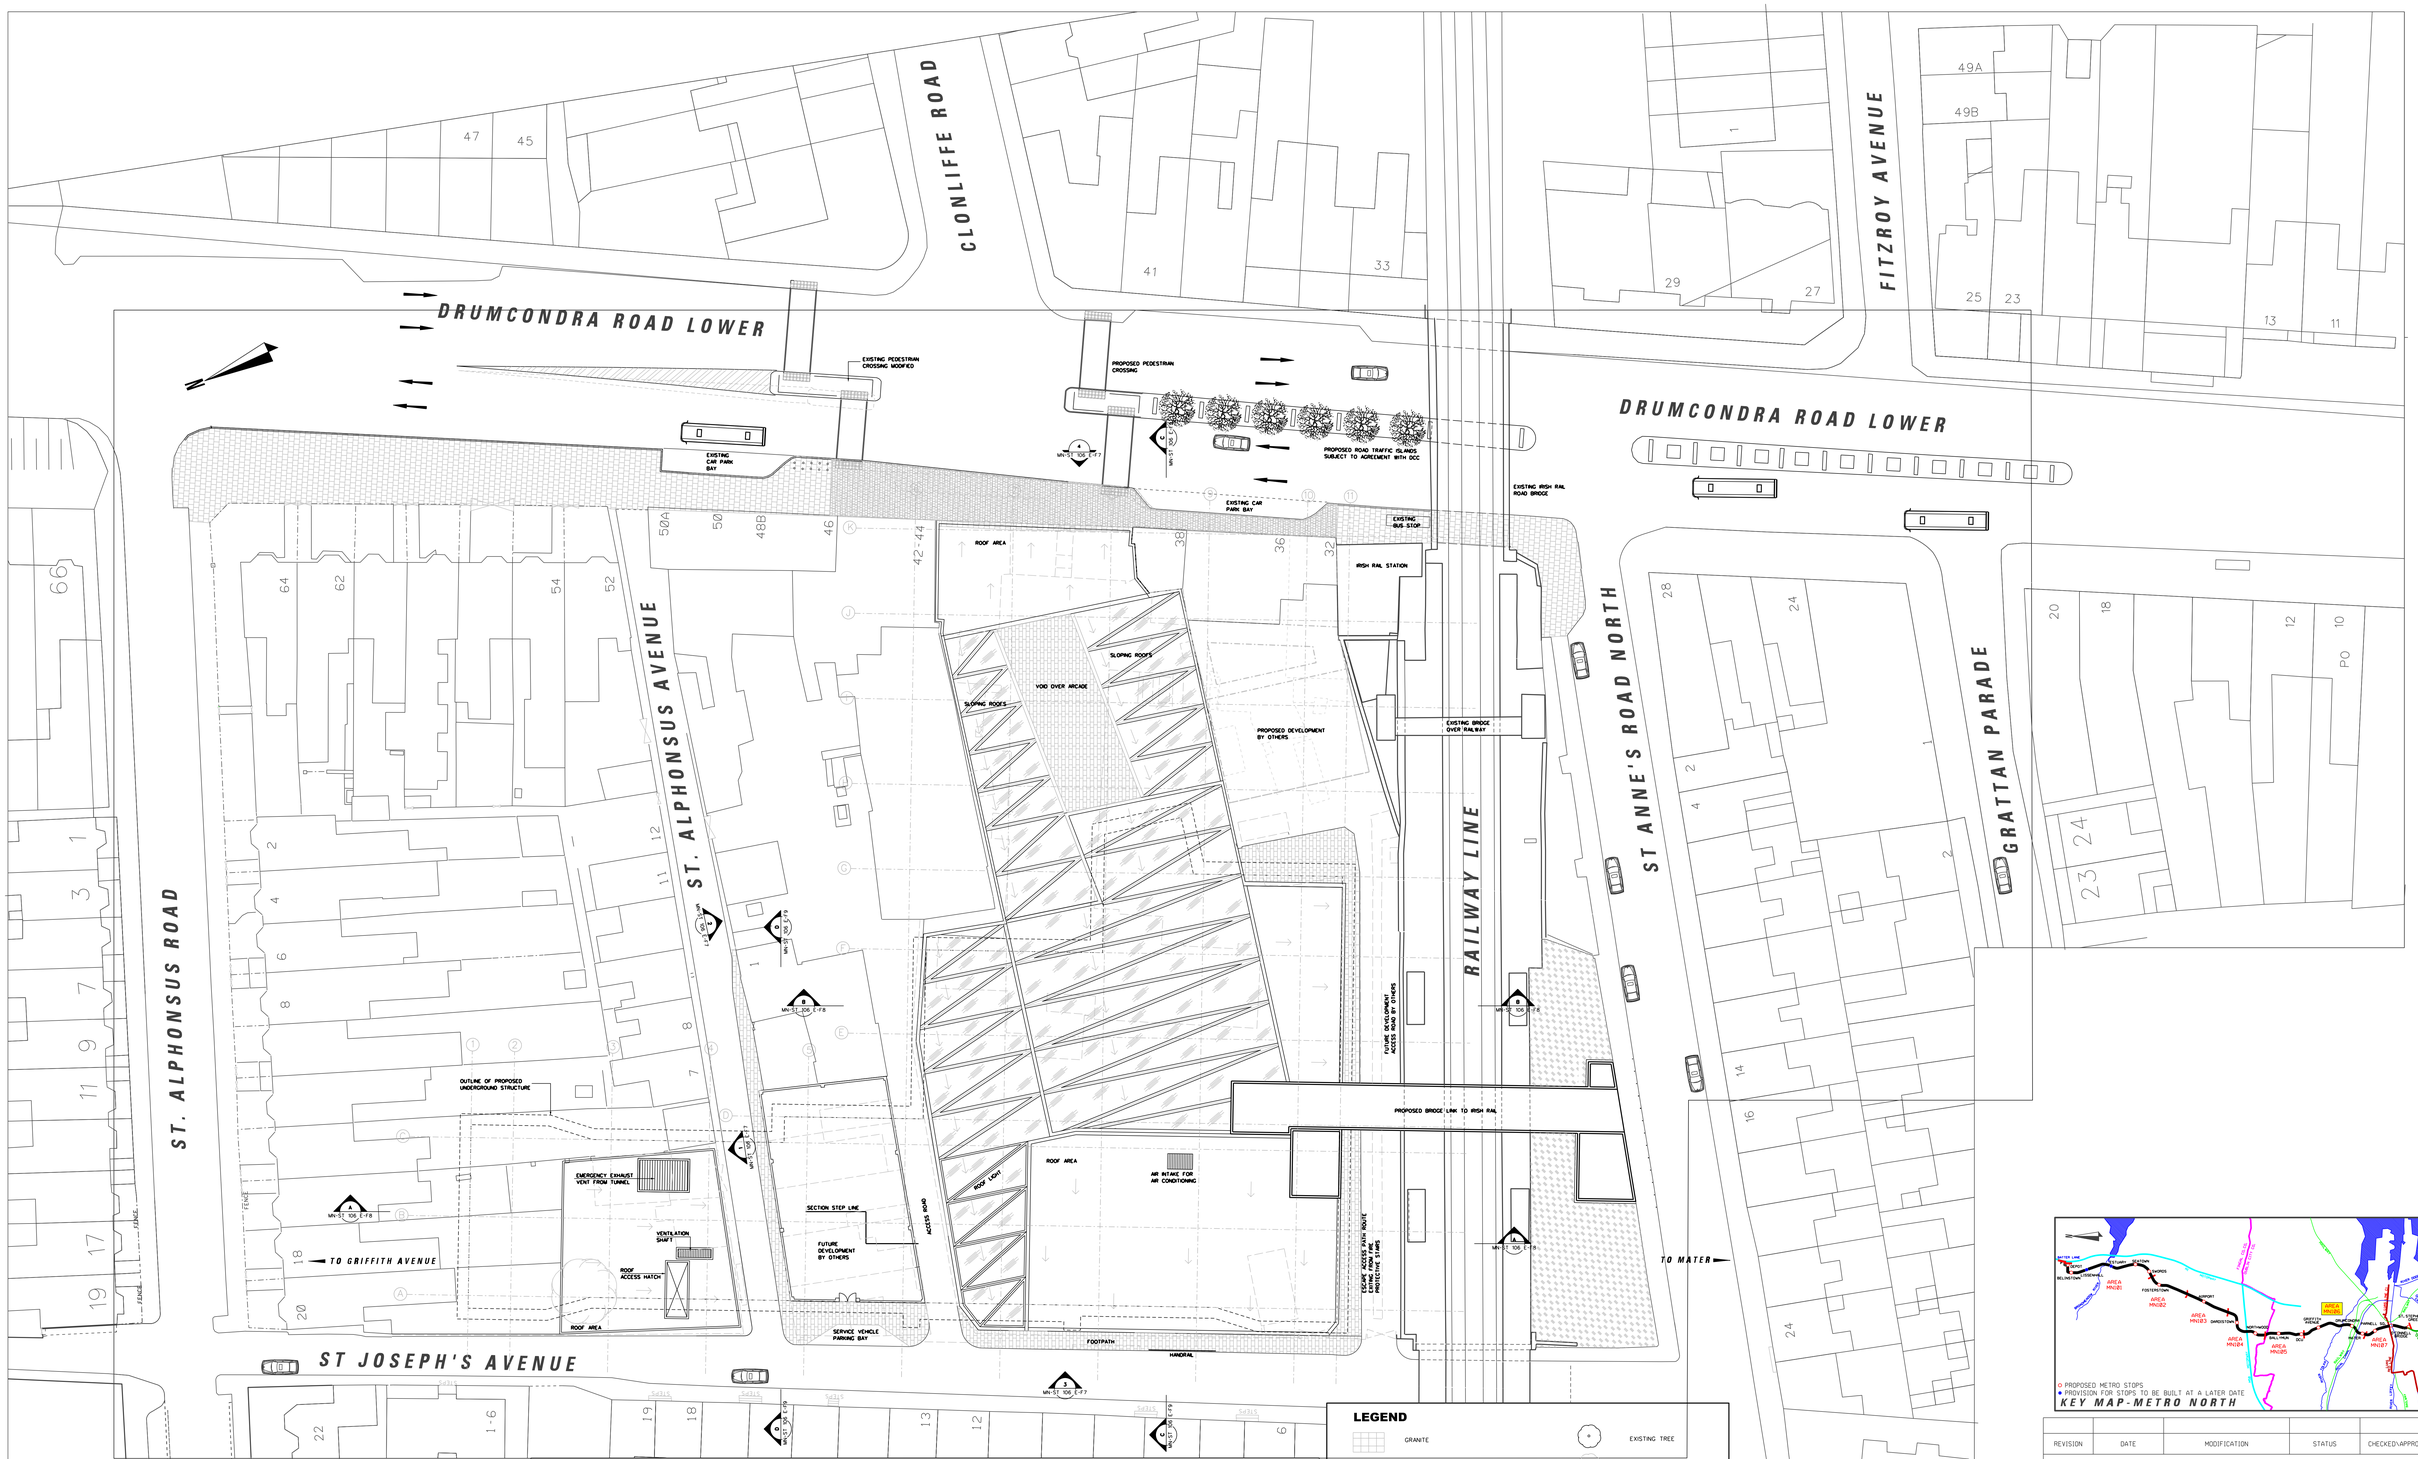

○ PROPOSED METRO STOPS
● PROVISION FOR STOPS TO BE BUILT AT A LATER DATE

KEY MAP-METRO NORTH

LEGEND

GRANITE	EXISTING TREE
GRANITE SETTS	EXISTING TREE REMOVED
DETERRENT PAVING	NEW TREE
EXISTING KERB REMOVED	EDGE PLANTING
EXISTING BUILDING LINE	Tree Pit
STRUCTURES TO BE REMOVED	HEDGE
SWEPT PATH EDGE	LOW LYING GROUND COVER
POLE SUPPORT	GRASS AREA
DIRECTION OF TRAFFIC FLOW	PLATFORM - GRANITE SLABS

REFERENCE RELATED DRAWINGS

FOR 1:500 PLAN DRAWING SEE RAIL ORDER PLAN No.
MN-RO 106 E-F(L/MN/000/GA/106006/A)

AND ALSO SEE

DRUMCONDRA STOP - IARNROD EIREANN TICKET HALL PLAN	MN-ST 106 E-F2(L/MN/000/TO/106009/A)
DRUMCONDRA STOP - STREET LEVEL PLAN(ST. JOSEPH'S AVENUE)	MN-ST 106 E-F3(L/MN/000/TO/106010/A)
DRUMCONDRA STOP - STREET LEVEL PLAN(DRUMCONDRA ROAD LOWER)	MN-ST 106 E-F4(L/MN/000/TO/106011/A)
DRUMCONDRA STOP - CONCOURSE PLAN	MN-ST 106 E-F5(L/MN/000/TO/106012/A)
DRUMCONDRA STOP - MEZZANINE AND PLATFORM PLANS	MN-ST 106 E-F6(L/MN/000/TO/106013/A)
DRUMCONDRA STOP - ELEVATIONS	MN-ST 106 E-F7(L/MN/000/TO/106014/A)
DRUMCONDRA STOP - SECTIONS A-A & B-B	MN-ST 106 E-F8(L/MN/000/TO/106015/A)
DRUMCONDRA STOP - SECTIONS C-C & D-D	MN-ST 106 E-F9(L/MN/000/TO/106016/A)

SITE LOCATION PLAN
SCALE 1:250

©Copyright Railway Procurement Agency
This drawing is confidential and the copyright in it is owned by the RPA. This drawing must not be either loaned, copied or otherwise reproduced in whole or in part or used for any purpose without the prior permission of the RPA.
All O.S. data used for plans is generated from O.S. digitalised maps and are printed under Ordnance Survey permit no. O.S. 6417.

INTERNAL DOCUMENT NUMBER	STAGE	LINE	CONTRACT	ELEMENT	DRW NO	DRW REV
	L	MN	000	TO	106008	A

REVISION	DATE	MODIFICATION	STATUS	CHECKED\APPROVED

RPA Railway Procurement Agency
Gníomhaireacht Um Fháil Iarnród
Portgate Business Centre
Portgate Street,
Dublin 8, Ireland
Phone +353 1 648 3400
Fax +353 1 648 3401
www.rpa.ie

METRO

TITLE.

RAILWAY WORKS
LINE MN - STRUCTURES
DRUMCONDRA STOP
SITE LOCATION PLAN

PREPARED: RPA OFFICE		CHECKED: GEOFFREY FEATHERSTONE	
SCALES: 1:250		APPROVED: RORY O'CONNOR	
DATE: AUGUST 2008			

AREA NO.	PLAN NO.	SUBJECT.
106	MN-ST 106 E-F1	RAIL ORDER