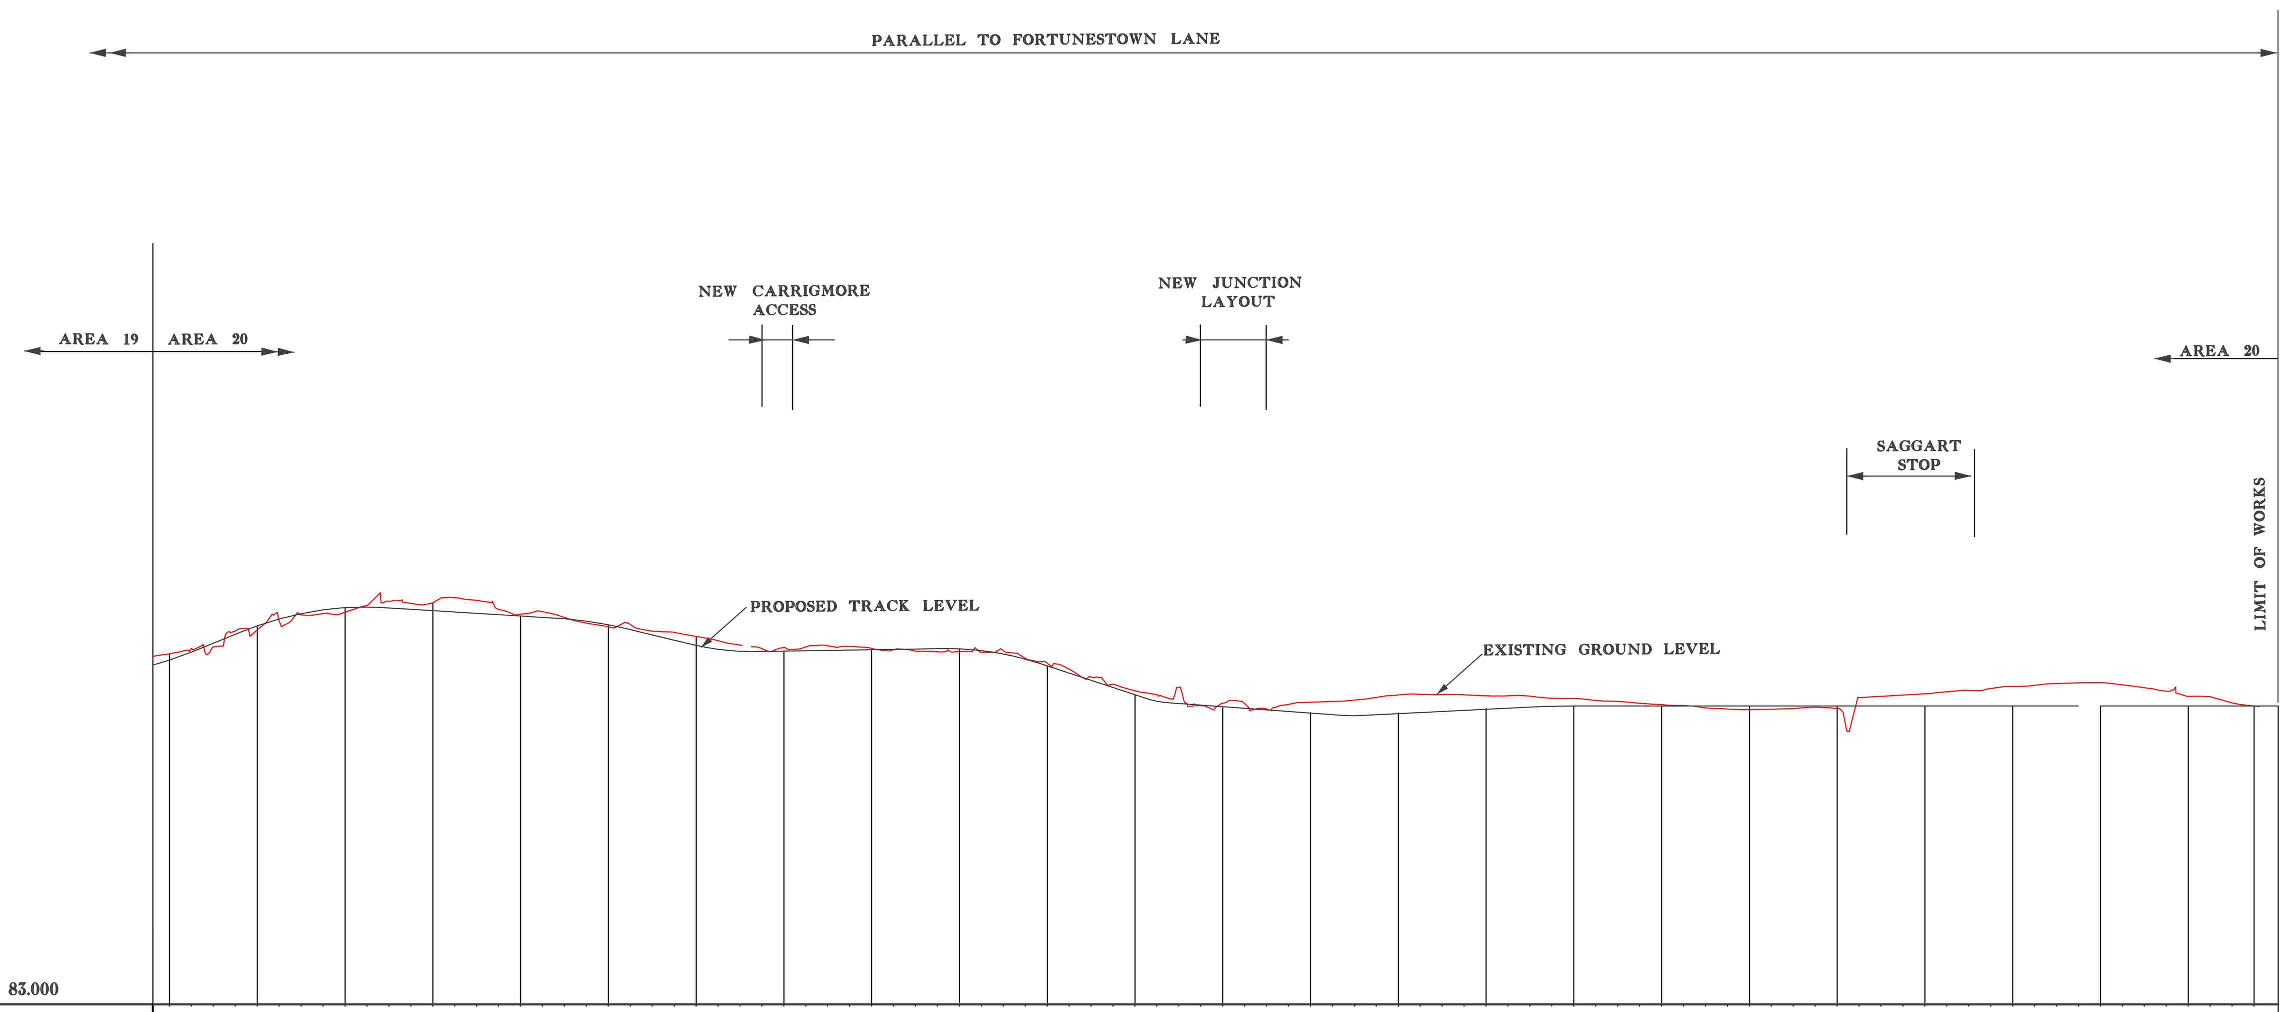

DATUM 83.000

CHAINAGE (M)	PROPOSED LEVEL	EXISTING LEVEL
3273.000		
3280.000	116.718	117.008
3320.000	118.278	118.098
3360.000	119.109	118.90
3400.000	118.973	119.331
3440.000	118.728	118.811
3480.000	118.331	118.237
3520.000	117.388	117.799
3560.000	117.128	117.290
3600.000	117.191	117.250
3640.000	117.232	117.106
3680.000	116.455	116.579
3720.000	115.139	115.322
3760.000	114.592	114.754
3800.000	114.301	114.798
3840.000	114.274	115.128
3880.000	114.474	115.090
3920.000	114.624	114.964
3960.000	114.624	114.683
4000.000	114.624	114.463
4040.000	114.624	114.511
4080.000	114.624	115.274
4120.000	114.624	115.515
4160.000	114.624	115.686
4200.000	114.624	115.071
4230.000	114.624	114.625
4241.000		

LONGITUDINAL SECTION

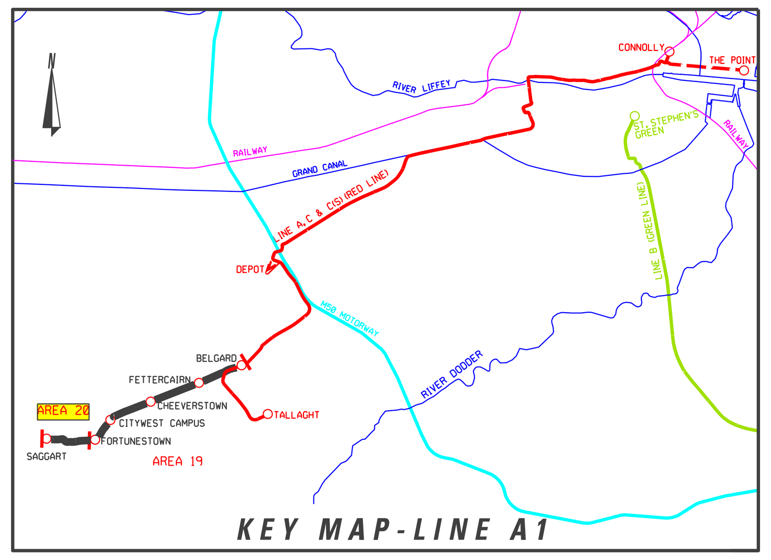

REVISION	DATE	MODIFICATION	STATUS	CHECKED\APPROVED

RPA Railway Procurement Agency
Gníomhaireacht Um Fháil Iarnród
Parkgate Business Centre
Parkgate Street,
Dublin 8, Ireland
Phone +353 1 646 3400
Fax +353 1 646 3401
www.rpa.ie

LUAS

TITLE.

LIGHT RAILWAY WORKS
LINE A1 - LONGITUDINAL SECTION
CARRIGMORE WAY TO SAGGART

PREPARED: RPA OFFICE	CHECKED: DEREK TIERNEY	
SCALES: 1 : 2000 (H) 1 : 200 (V)	APPROVED: MICHAEL SHEEDY	
DATE: NOVEMBER 2007		

AREA NO.	PLAN NO.	SUBJECT.
20	A1-LN 20 0-0	RAIL ORDER

©Copyright Railway Procurement Agency
This drawing is confidential and the copyright in it is owned by the RPA. This drawing must not be either loaned, copied or otherwise reproduced in whole or in part or used for any purpose without the prior permission of the RPA.
All O.S. data used for plans is generated from O.S. digitalised maps and are printed under Ordnance Survey permit no. O.S. 6417.

INTERNAL DOCUMENT NUMBER	STAGE	LINE	CONTRACT	ELEMENT	DRW NO	DRW REV
	L	A1	000	LO	20001	A