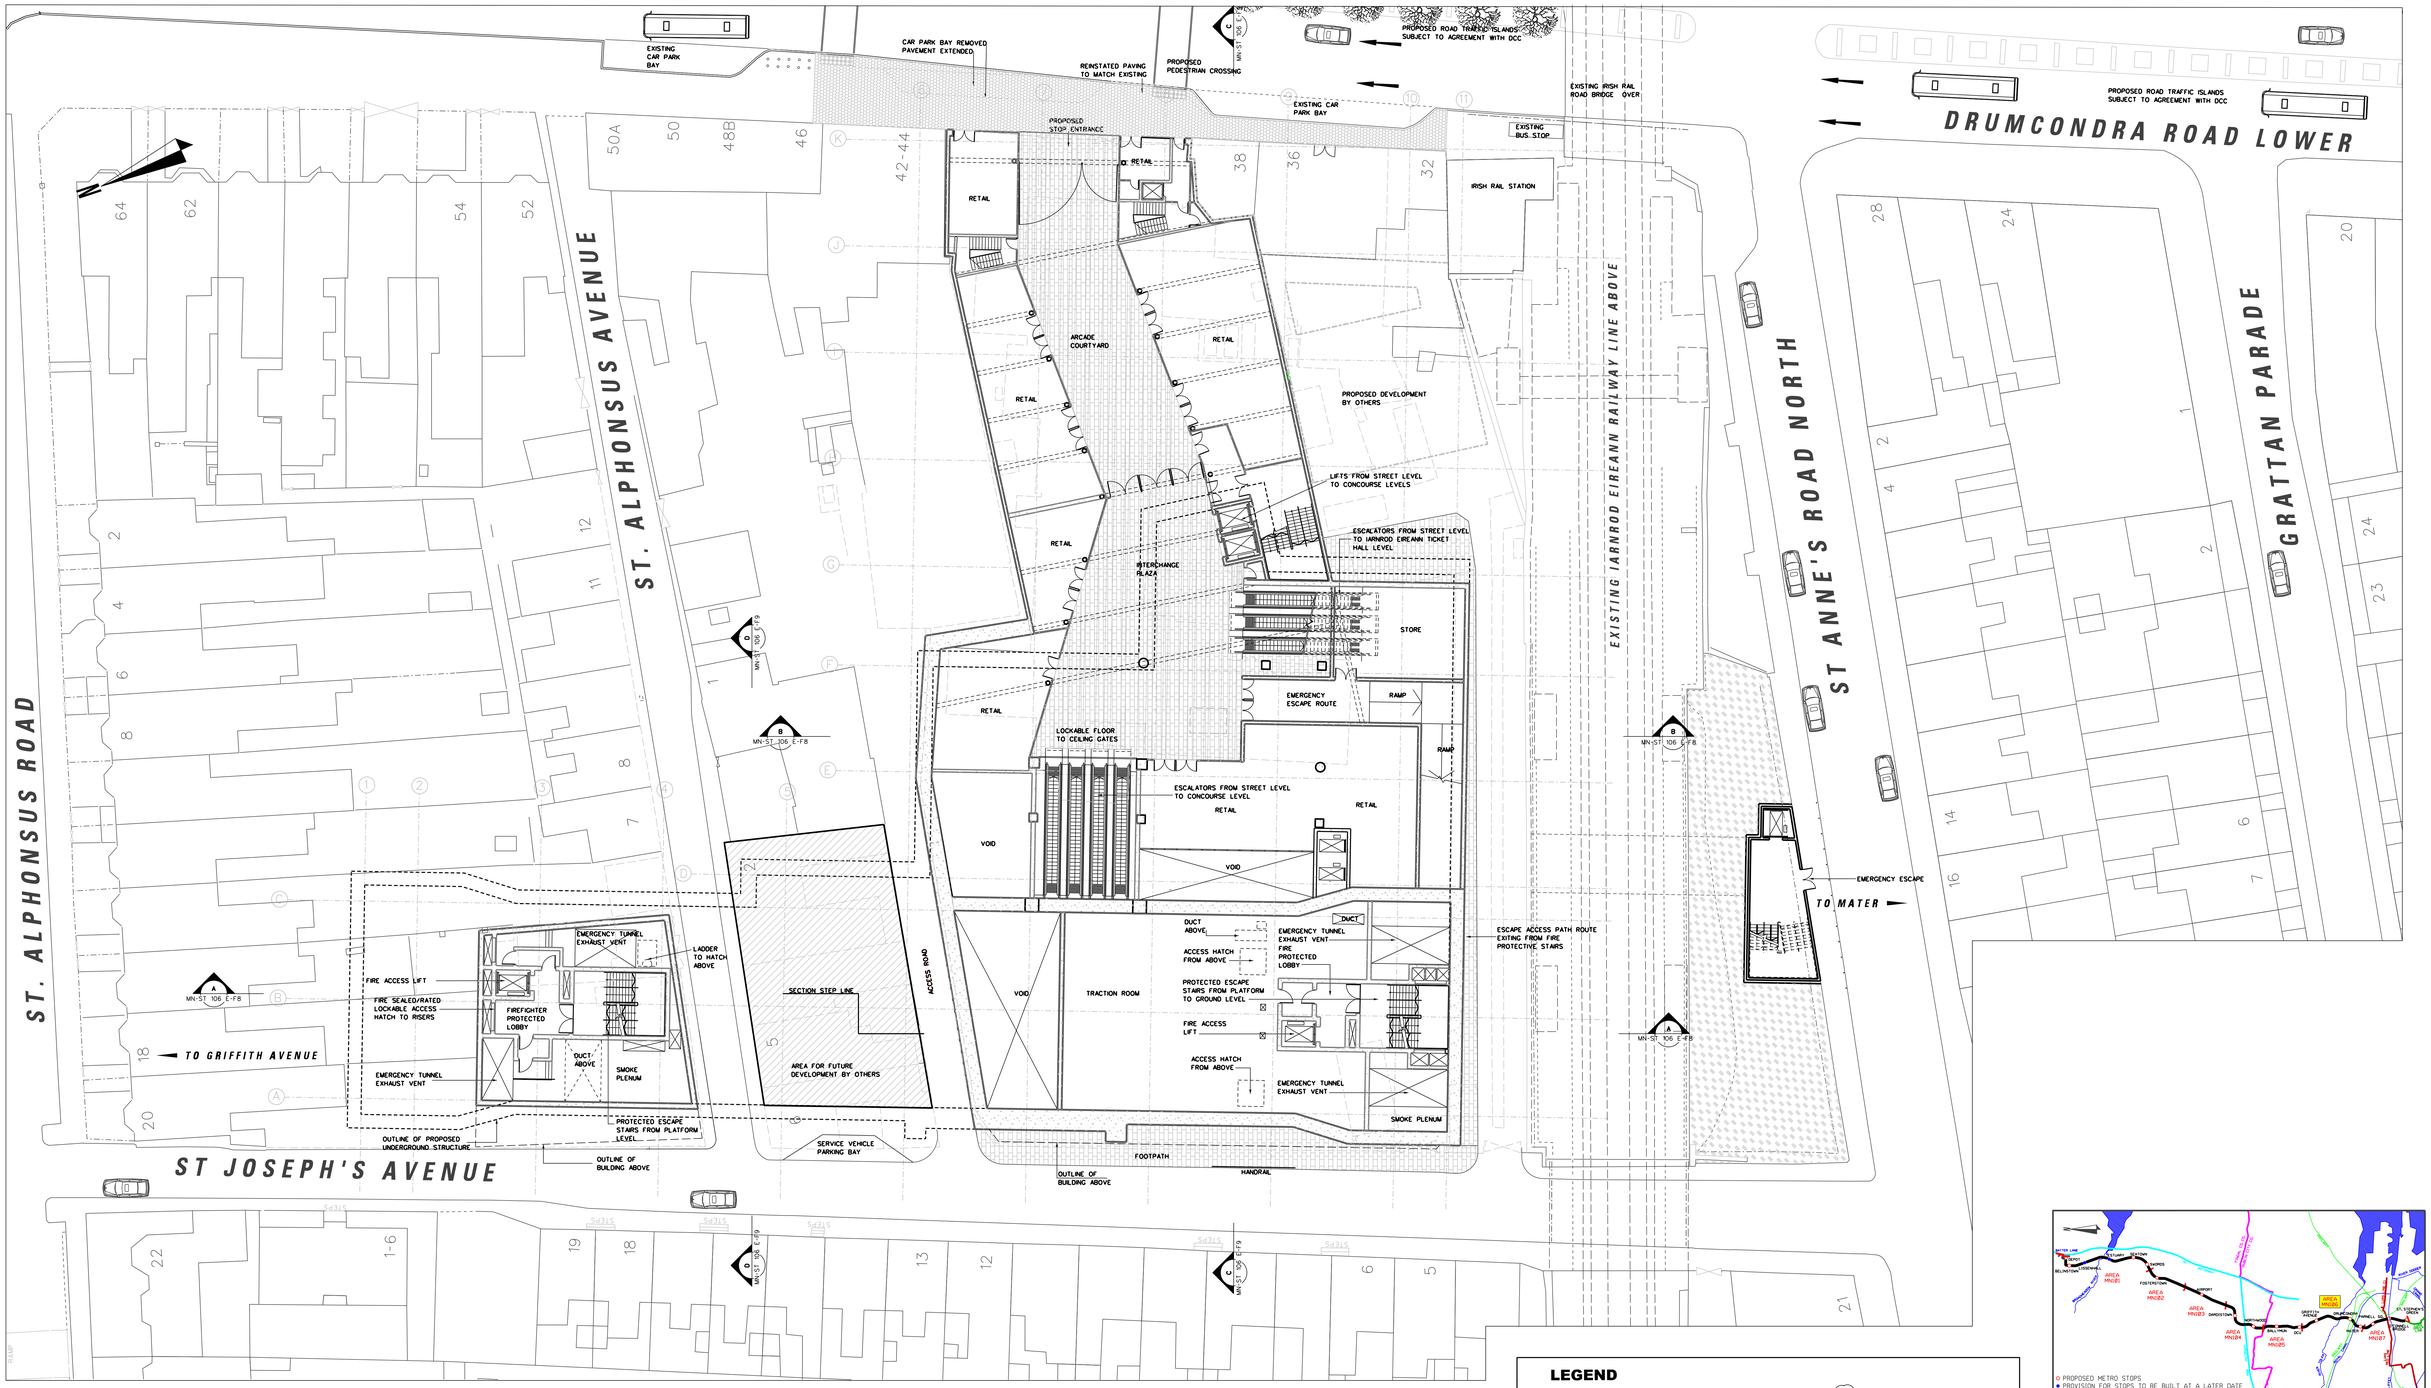

STREET LEVEL PLAN (DRUMCONDRA ROAD LOWER)
SCALE 1:200

LEGEND

- GRANITE
- GRANITE SETTS
- DETERRENT PAVING
- EXISTING KERB REMOVED
- EXISTING BUILDING LINE
- STRUCTURES TO BE REMOVED
- SWEPT PATH EDGE
- POLE SUPPORT (POLE)
- DIRECTION OF TRAFFIC FLOW
- EXISTING TREE
- EXISTING TREE REMOVED
- NEW TREE
- EDGE PLANTING
- Tree Pit
- HEDGE
- LOW LYING GROUND COVER
- GRASS AREA
- PLATFORM - GRANITE SLABS

REFERENCE RELATED DRAWINGS

FOR 1:500 PLAN DRAWING SEE RAIL ORDER PLAN No. MN-RO 106 E-F(L/MN/000/GA/106006/A)

AND ALSO SEE

DRUMCONDRA STOP - SITE LOCATION PLAN	MN-ST 106 E-F1(L/MN/000/TO/106008/A)
DRUMCONDRA STOP - IARNROD EIREANN TICKET HALL PLAN	MN-ST 106 E-F2(L/MN/000/TO/106009/A)
DRUMCONDRA STOP - STREET LEVEL PLAN(ST. JOSEPH'S AVENUE)	MN-ST 106 E-F3(L/MN/000/TO/106010/A)
DRUMCONDRA STOP - CONCOURSE PLAN	MN-ST 106 E-F5(L/MN/000/TO/106012/A)
DRUMCONDRA STOP - MEZZANINE AND PLATFORM PLANS	MN-ST 106 E-F6(L/MN/000/TO/106013/A)
DRUMCONDRA STOP - ELEVATIONS	MN-ST 106 E-F7(L/MN/000/TO/106014/A)
DRUMCONDRA STOP - SECTIONS A-A & B-B	MN-ST 106 E-F8(L/MN/000/TO/106015/A)
DRUMCONDRA STOP - SECTIONS C-C & D-D	MN-ST 106 E-F9(L/MN/000/TO/106016/A)

©Copyright Railway Procurement Agency
This drawing is confidential and the copyright in it is owned by the RPA. This drawing must not be either loaned, copied or otherwise reproduced in whole or in part or used for any purpose without the prior permission of the RPA.
All O.S. data used for plans is generated from O.S. digitalised maps and are printed under Ordinance Survey permit no. O.S. 0017.
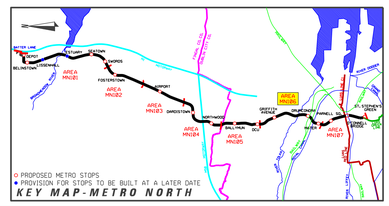
INTERNAL DOCUMENT NUMBER	STAGE	LINE	CONTRACT	ELEMENT	DRW NO	DRW REV
	L	MN	000	TO	106011	A