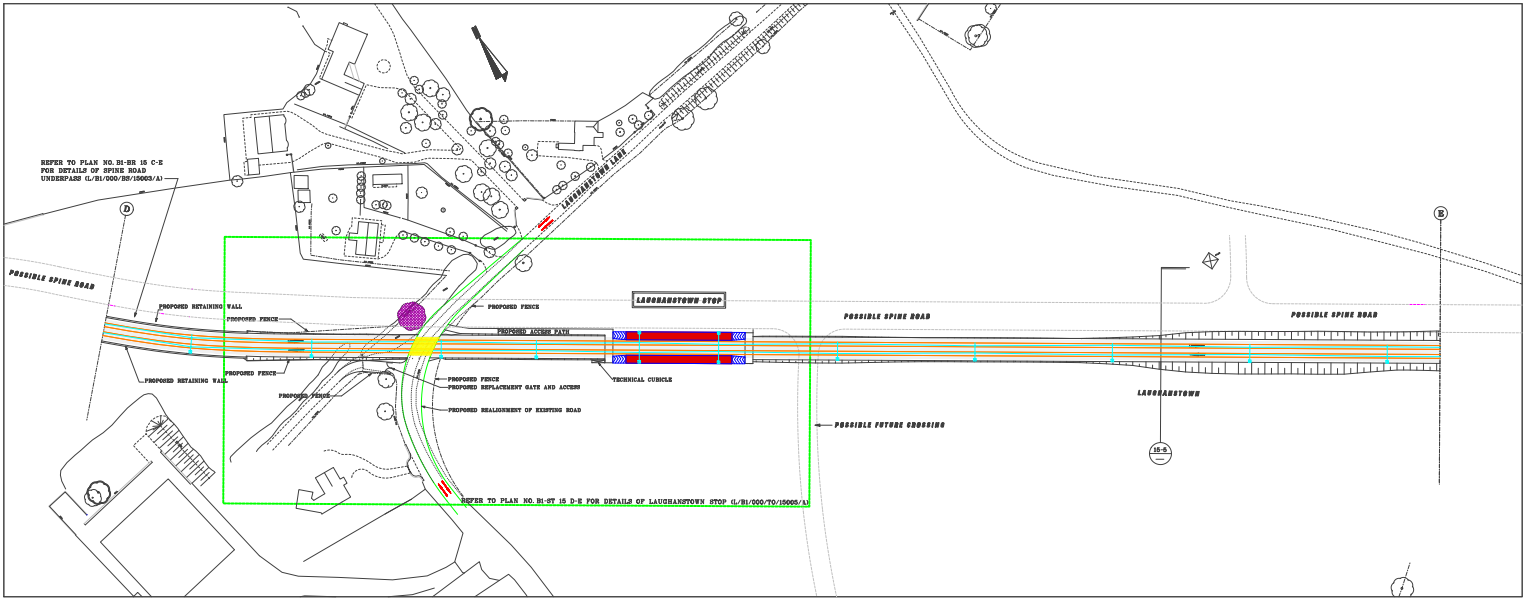

PLAN
Scale 1 : 500

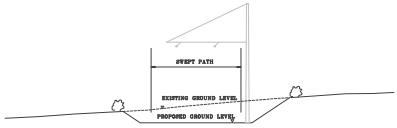

PROPOSED CROSS SECTION 15-5
1:100

All O.S. data used for plans is generated from O.S digitalised maps and are printed under Ordnance Survey permit no. O.S. 0017

DRAWING LEGEND

- BALLAST/BASSIVE FIXING
- PROPOSED OVER HEAD LINE EQUIPMENT (OLE) POSITIONS OF TSR OLE AND FIXINGS MAY VARY DUE TO EXISTING AND FUTURE DEVELOPMENT
- ANTICIPATED TRAFFIC FLOW
- PROPOSED REMOVAL OF TREES
- EXISTING TREES
- LUAS STOP PLATFORM
- NEW EDGE OF TRAFFIC LANE
- EXISTING KERB TO BE REMOVED
- LUAS RAIL TRACKS
- EDGE OF SWEPT PATH
- GRADE RUNNING WITH ROAD TRAFFIC. (TYPE OF TRAFFIC INDICATED ON DRAWING)
- SEGREGATED RUNNING OR PROTECTED RUNNING
- NEW EDGE OF TRAFFIC LANE

REVISION	DATE	MODIFICATION	STATUS	CHECKED/APPROVED

RPA Railway Procurement Agency
LUAS

TITLE:
LIGHT RAILWAY WORKS
LINE B1 - ALIGNMENT DETAILS
LAUGHANSTOWN

PREPARED: RPA OFFICE	CHECKED: HANNO FERGUSON	
SCALES: 1:500 1:100	APPROVED: PAT O'DONOGHUE	
DATE: APRIL 2009		

AREA NO.	PLAN NO.	SUBJECT:
15	B1-HR 15 D-E	RAIL ORDER

INTERNAL DOCUMENT NUMBER	STAGE	LINE	CONTRACT	ELEMENT	DRW NO	DRW REV
	L	B1	000	GA	15005	A