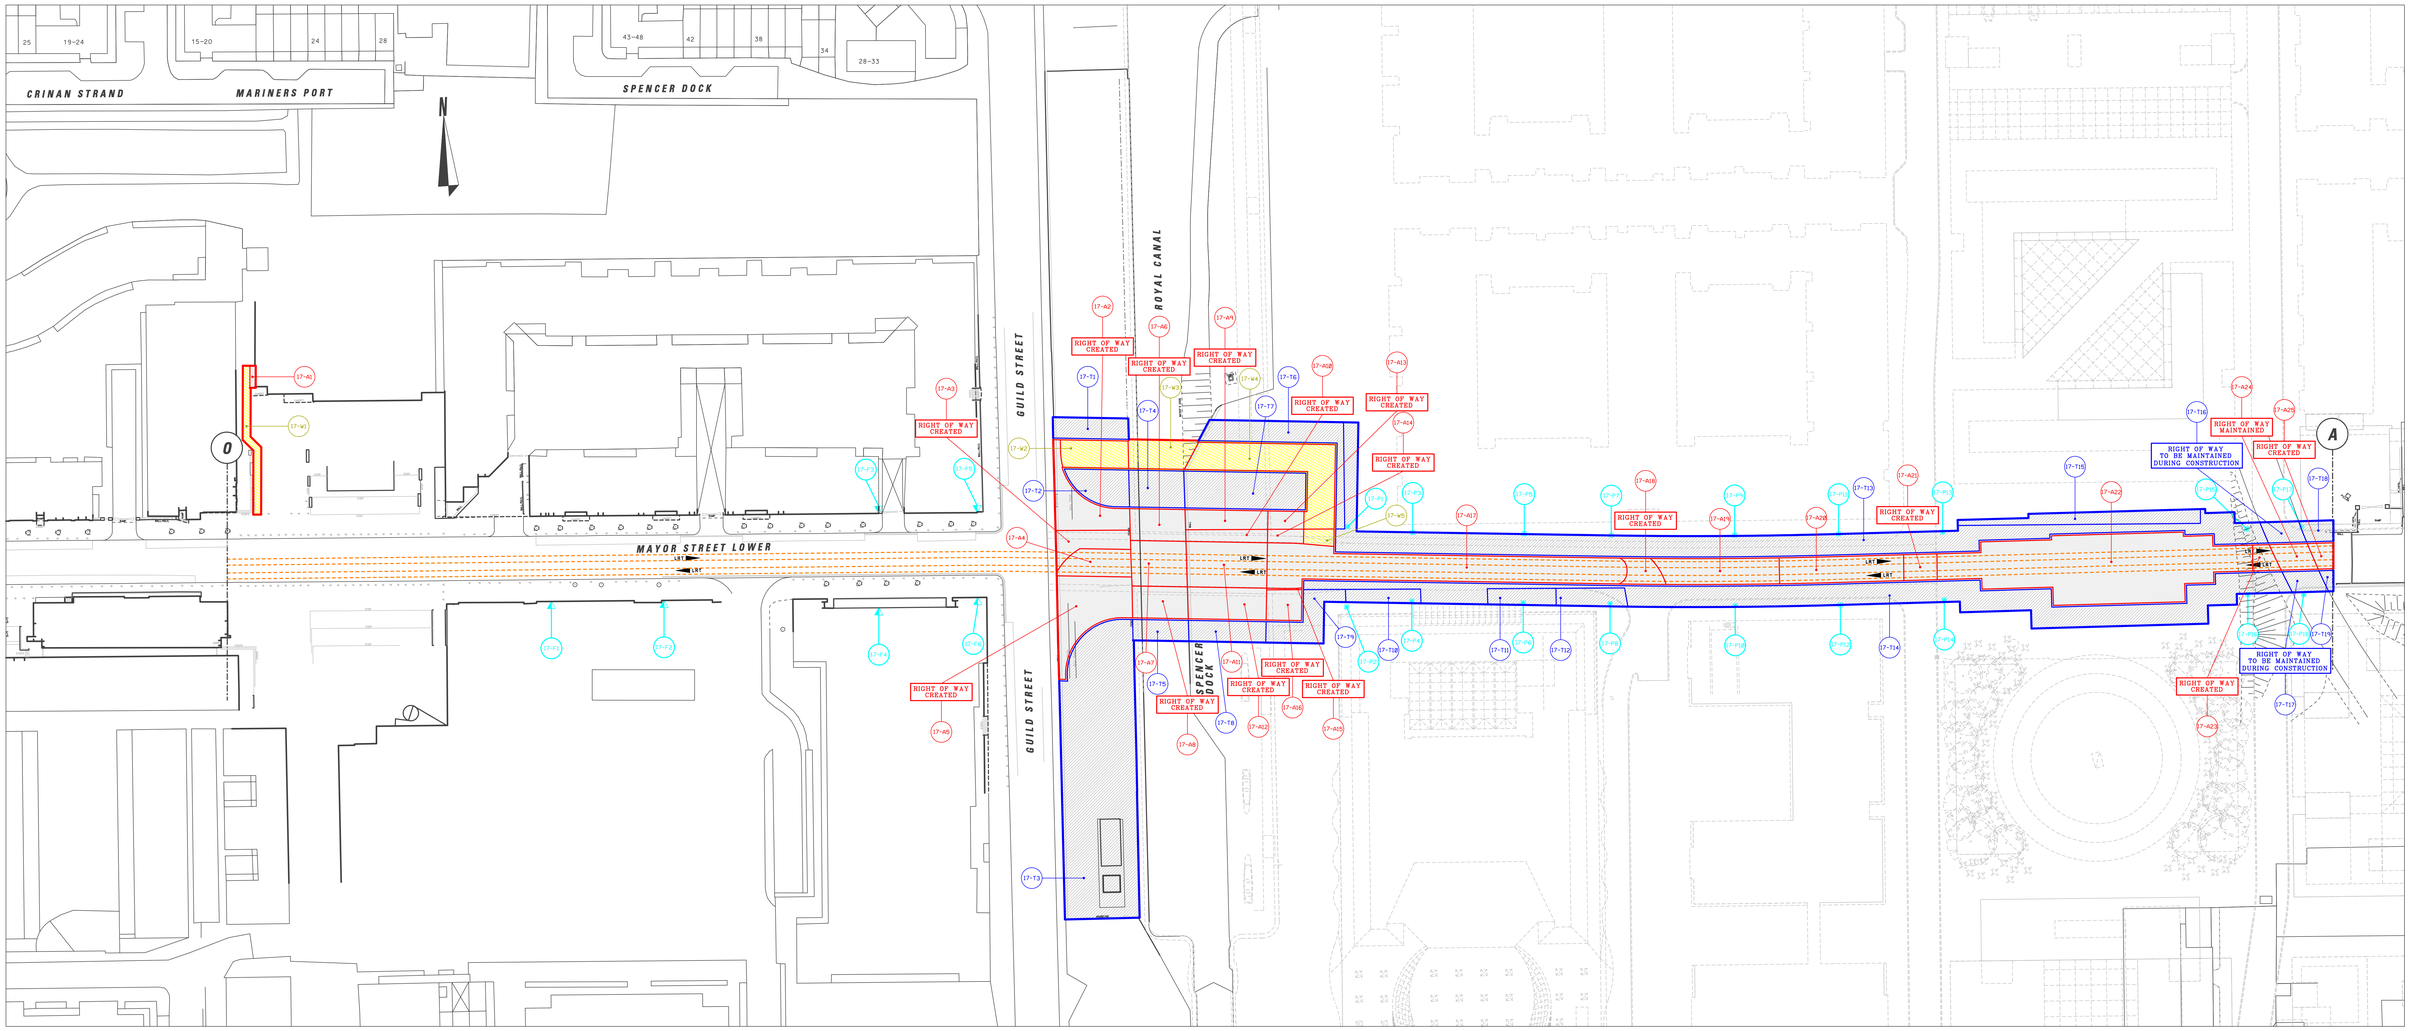

LOCATION PLAN
Scale 1 : 500

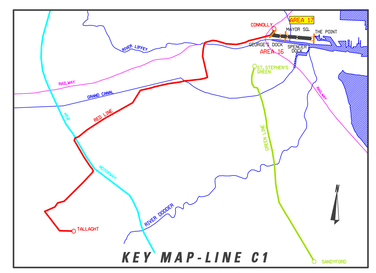

All O.S. data used for plans is generated from O.S digitalised maps and are printed under Ordnance Survey permit no. O.S. 6417

DRAWING LEGEND

FIXING REFERENCE NUMBER (17-F4) — BUILDING FACADE; PROPOSED LOCATION OF O.H.L.E. FIXINGS

POLE REFERENCE NUMBER (17-P4) — POLES PLACED ON PRIVATE PROPERTY

[All positions are subject to site conditions and design development]

LAND TAKE REFERENCE NUMBER (7-643) — ENCROACHMENT REFERENCE NUMBER (7-E43); EXTENT OF PROPOSED ACQUISITION

WAYLEAVE REFERENCE NUMBER (7-W1) — EXTENT OF WAYLEAVE / RIGHT OF WAY TO BE ACQUIRED

TEMPORARY SITE REFERENCE NUMBER (7-T43) — EXTENT OF PROPOSED TEMPORARY SITE

LRT LRT — POSITION OF LRT RAIL TRACKS

EXISTING BASEMENT REFERENCE NUMBER (7-B43) (7-B44) — EXISTING LIGHTWELL [May be affected or acquired]; EXISTING BUILDING FACADE; EDGE OF EXISTING PAVEMENT

EXISTING BASEMENT BENEATH - MAY BE AFFECTED OR ACQUIRED
[Exact extent of basements to be clarified]

REVISION	DATE	MODIFICATION	STATUS	CHECKED\APPROVED

RPA Railway Procurement Agency
Gníomhaireacht Um Fháil Iarnród
Parkgate Business Centre
Parkgate Street,
Dublin 8, Ireland
Phone +353 1 646 3400
Fax +353 1 646 3401
www.rpa.ie

LUAS

TITLE.

LIGHT RAILWAY WORKS
LINE C1 - PROPERTY DETAILS
MAYOR SQUARE TO SPENCER DOCK

PREPARED: RPA OFFICE	CHECKED: JIM QUINLAN		
SCALES: 1:500	APPROVED: PAT O'DONOGHUE		
DATE: OCTOBER 2005			

INTERNAL DOCUMENT NUMBER	STAGE	LINE	CONTRACT	ELEMENT	DRW NO	DRW REV
	L	C1	000	PA	17001	A

AREA NO.	PLAN NO.	SUBJECT.
17	C1-P 17 0-A	PROPERTY

\PLOT\LC1000PA17001M.dgn 16/11/2005 15:35:51